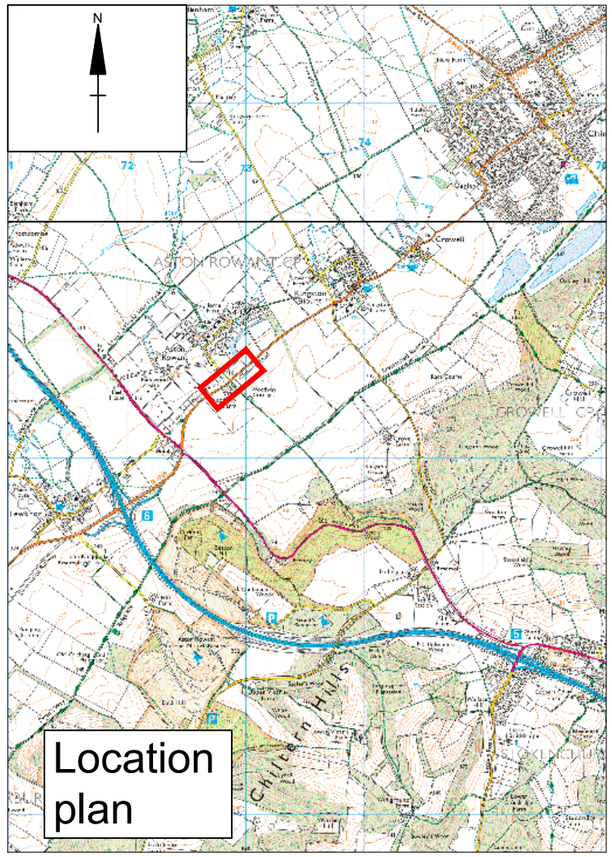

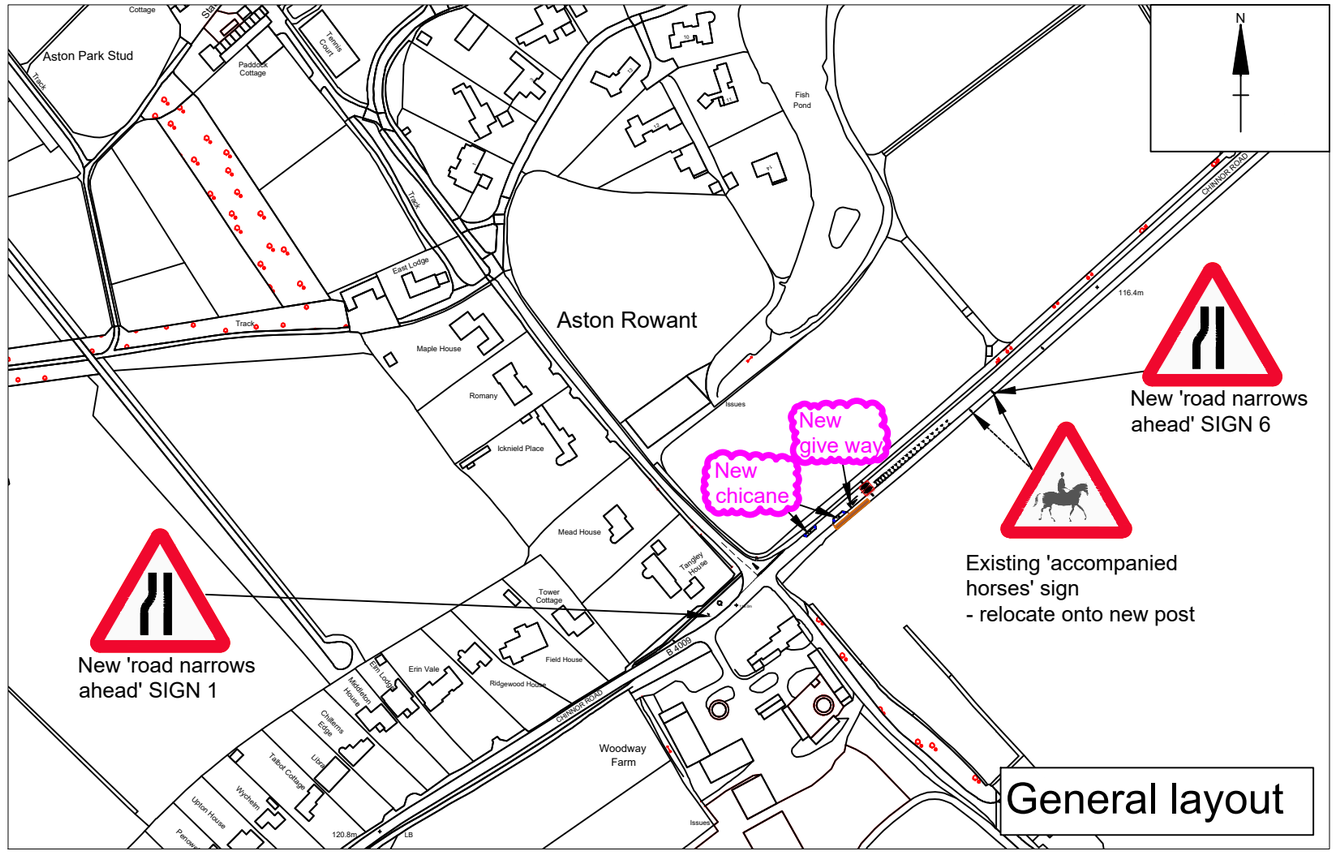

Notes:
1. Do not scale from this drawing.
2. Site verify all dimensions prior to construction
3. Report all discrepancies to the Drawing Originator immediately
4. This drawing is to be read in conjunction with all relevant documents and drawings

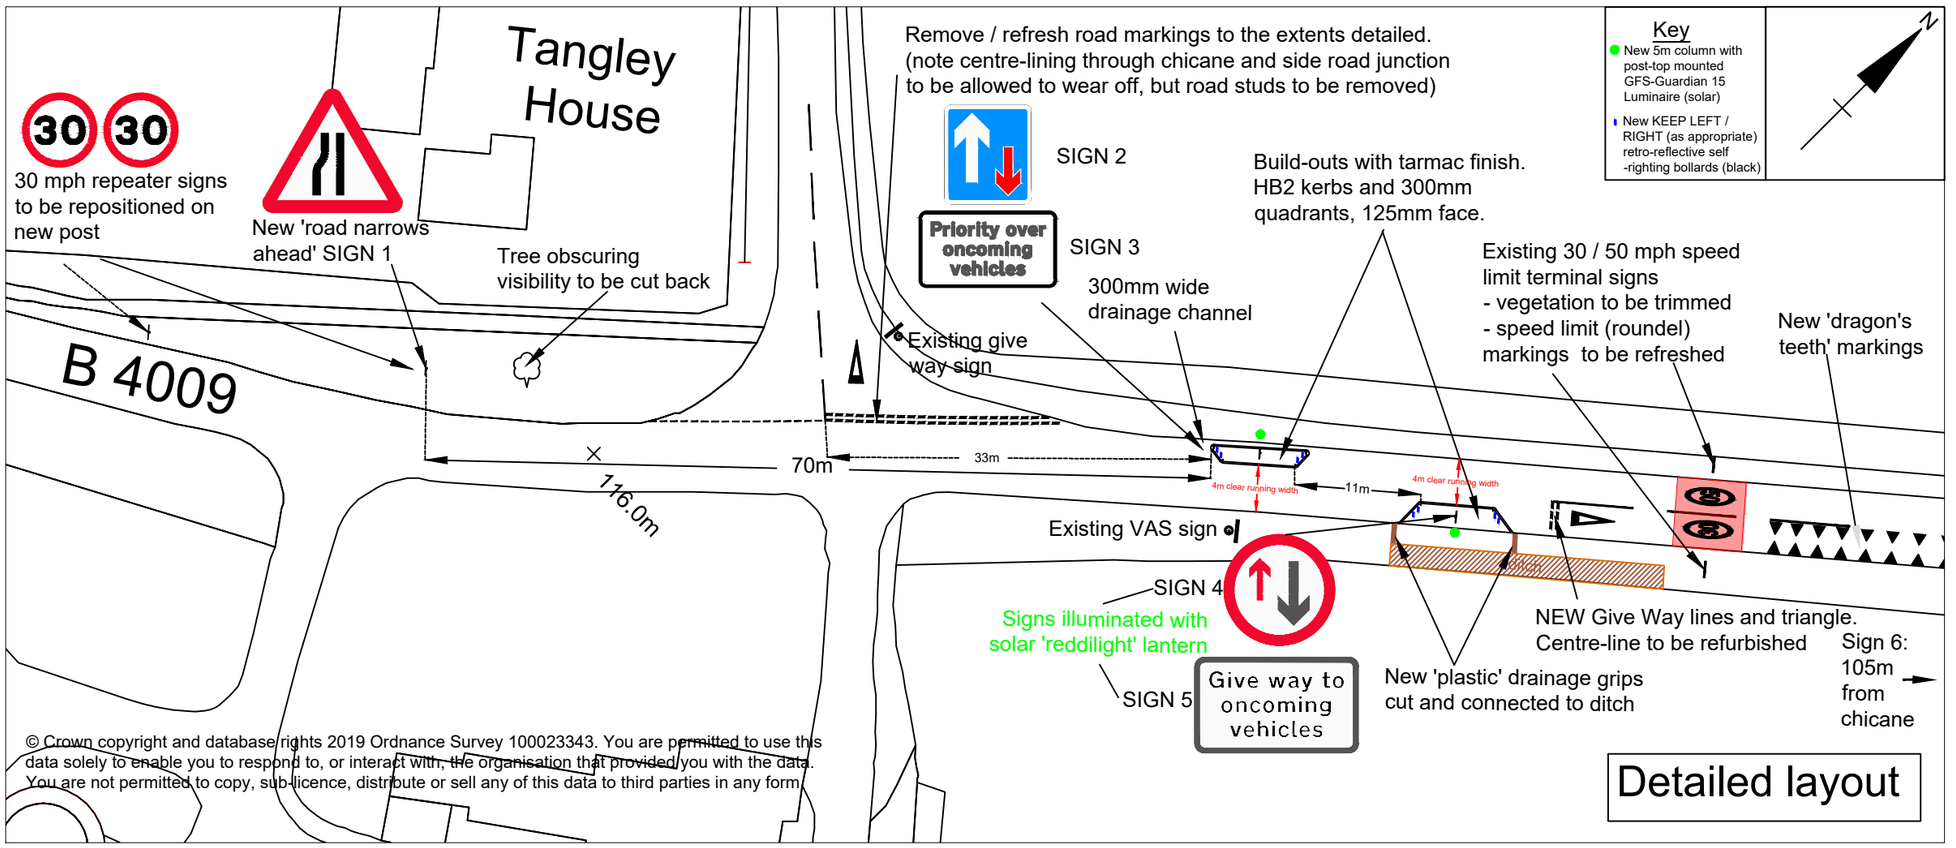

© Crown copyright and database rights 2019 Ordnance Survey 100023343. You are permitted to use this data solely to enable you to respond to, or interact with, the organisation that provided you with the data. You are not permitted to copy, sub-licence, distribute or sell any of this data to third parties in any form.

Rev	Date	Description	Drn	Chk'd
MH	10-08-21	Chicane repositioned 5m east and grips added for drainage on south side	MH	LJT
0	05-07-21	First Issue	MH	LJT

Revisions

Drawing Originator

OXFORDSHIRE COUNTY COUNCIL

Drawing Status: Draft

SAP Code:

Project Name: Aston Rowant - B4009 Traffic Calming

Title: Formal layout proposals for consultation

Original drawing sheet is A3

Scale @A3	Drawn by	Checked by	Approved by
Not to scale	MDH		
	Drawn Date	Checked Date	Approved Date
	JUL 2021		

Drawing Number: | Rev:

File location: P:\4. Improvement Schemes\Area Operations South_Traffic Schemes\Schemes\Aston Rowant\B4009 Aston Rowant Traffic Calming\B4009 Aston Rowant Traffic Calming MH V2.dwg Printed by: Horton, Mike - Communities